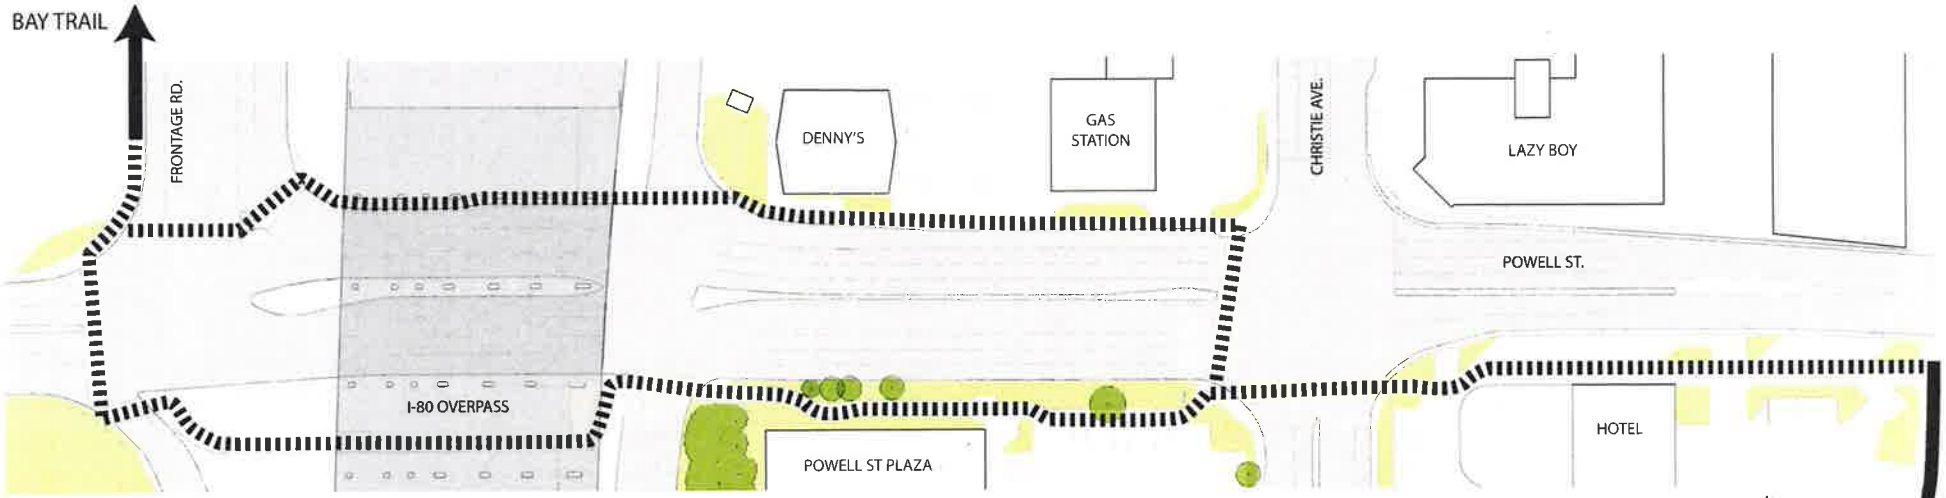

EXISTING CONDITIONS

1"=80'-0"

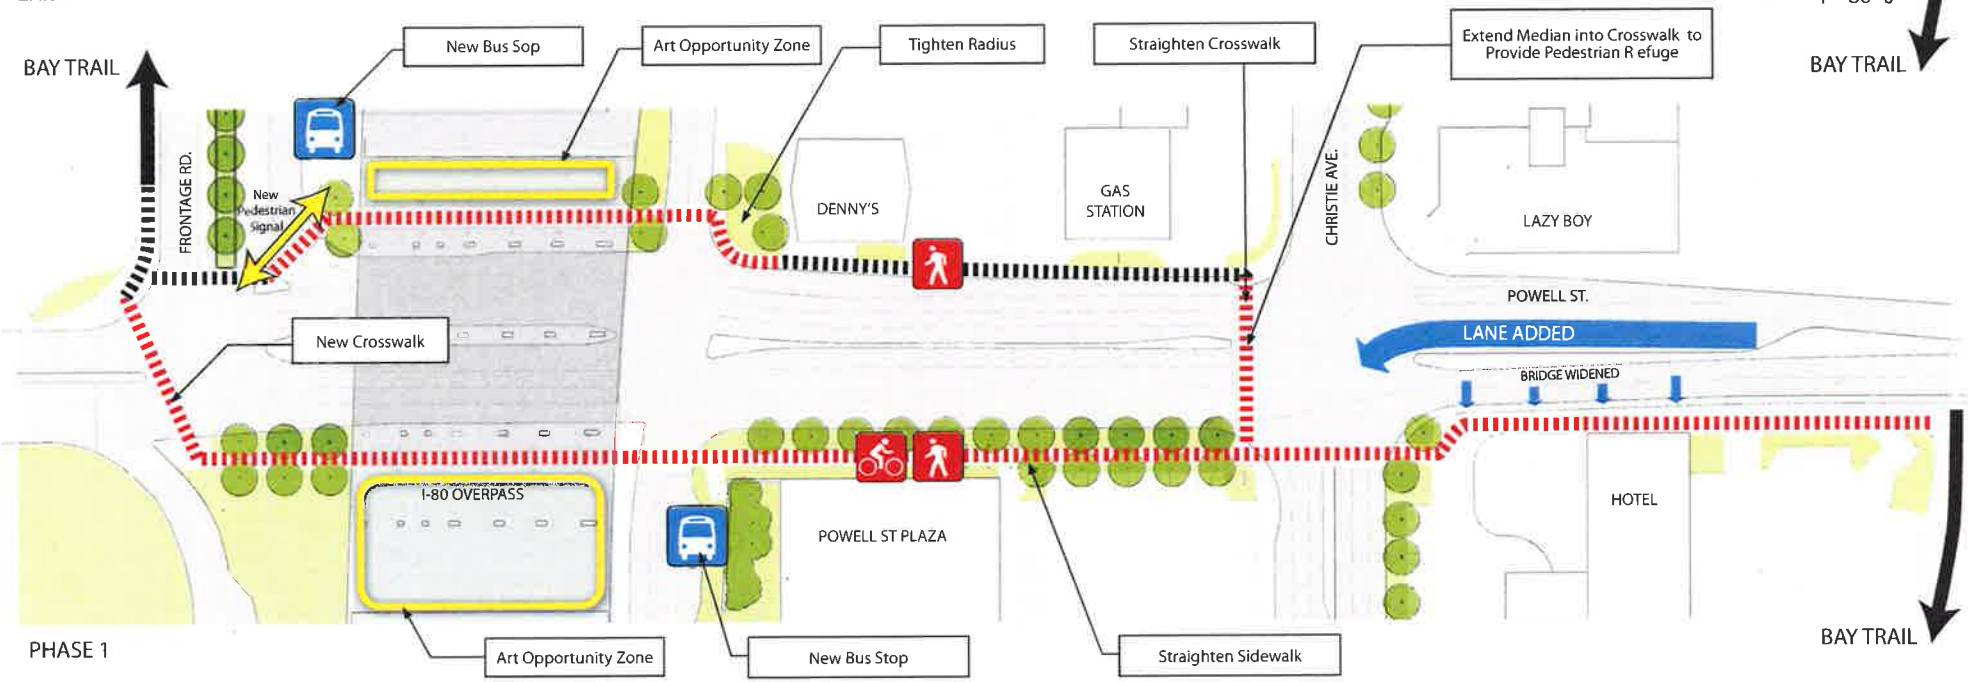

PHASE 1

EXISTING AND PHASE 1 DIAGRAM

City of Emeryville
Wallace Roberts & Todd, LLC